

PROJECT

Sibganj Sub Branch,
Bogura.

CLIENT

Modhumoti Bank PLC.

CONSULTANT



DRAWING TITLE
Furniture Layout Plan
Category
Bank & Finance

SCALE

NOT TO SCALE

ARCHITECT

SIGNATURE

Ar. Rezaul Karim

Ar. Rezaul Karim

Head Count for Sub Branch:


1. In-charge - (1 person)
2. Cash Counter - (2 person)
3. Front Desk (GB) - (1 person)
4. Officer - (1 person)
5. Islamic/Agent Banking (IB/AB) - (1 person)

Total = 6 person

Notes: (Site-1)

- * Floor Height: 9'-5"
- * Clear height of Beam: 8'-7"
- * Level Down form Main Lobby: 1'-8"

Site-1 Area: 1000 sq. ft. (approx)

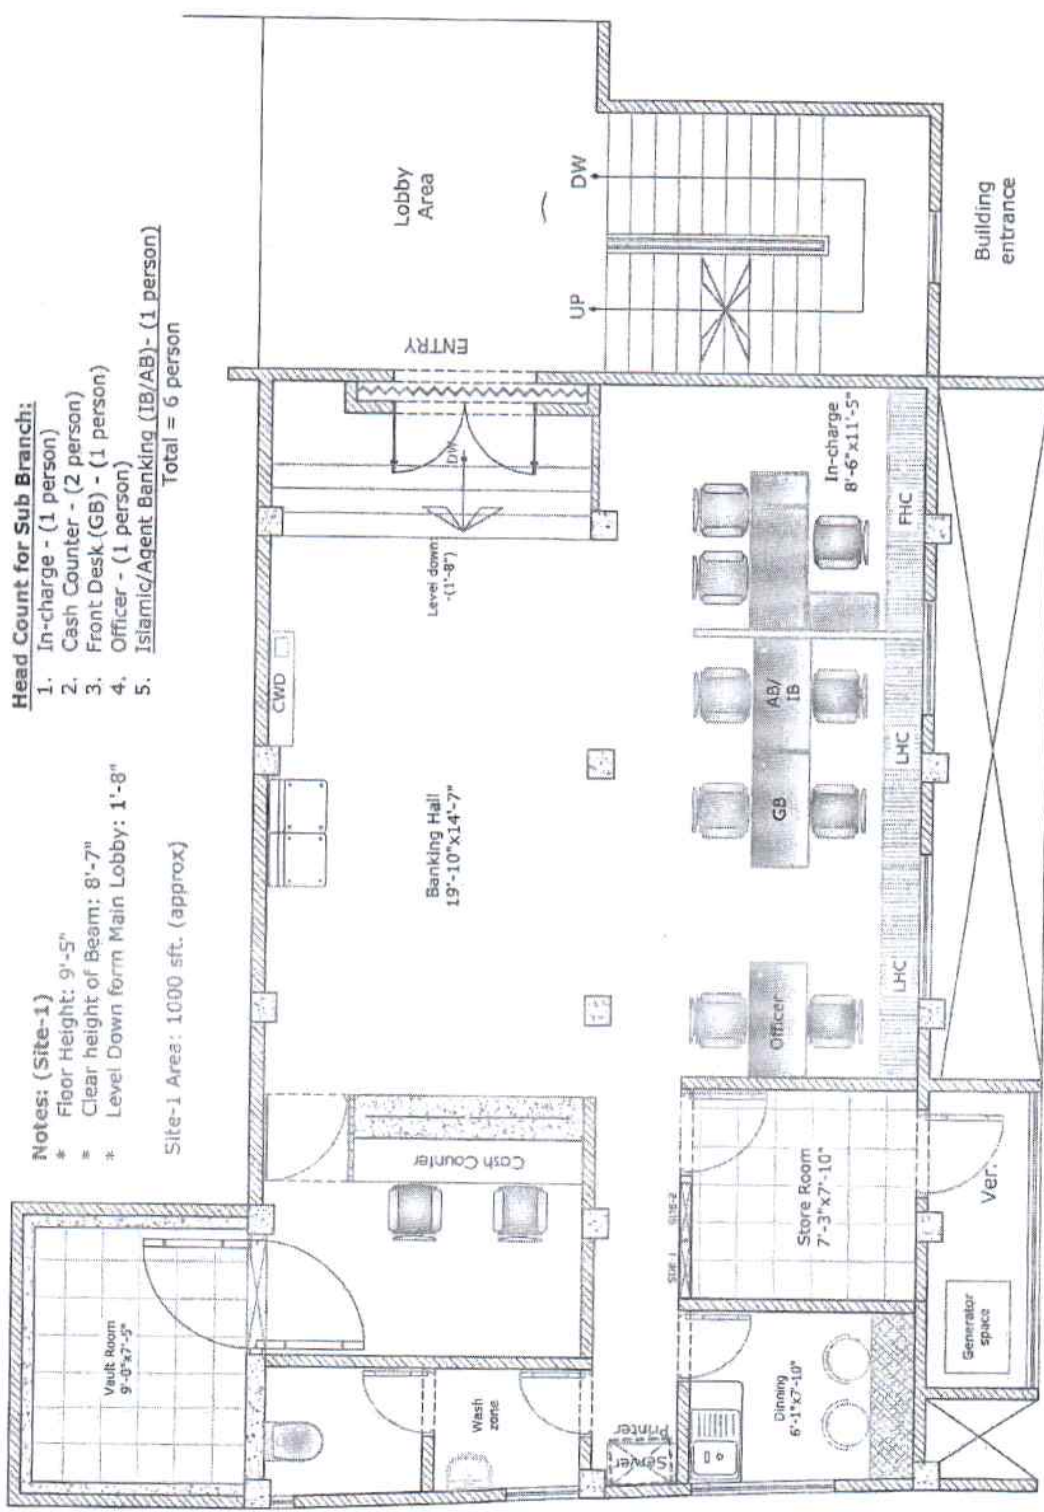

Site Plan of Sibganj Sub Branch

Signature of Ar. Rezaul Karim
22/10/26



Road

Modhumoti Bank PLC
CSD
Head Office, Dhaka

DATE
BY
A-01