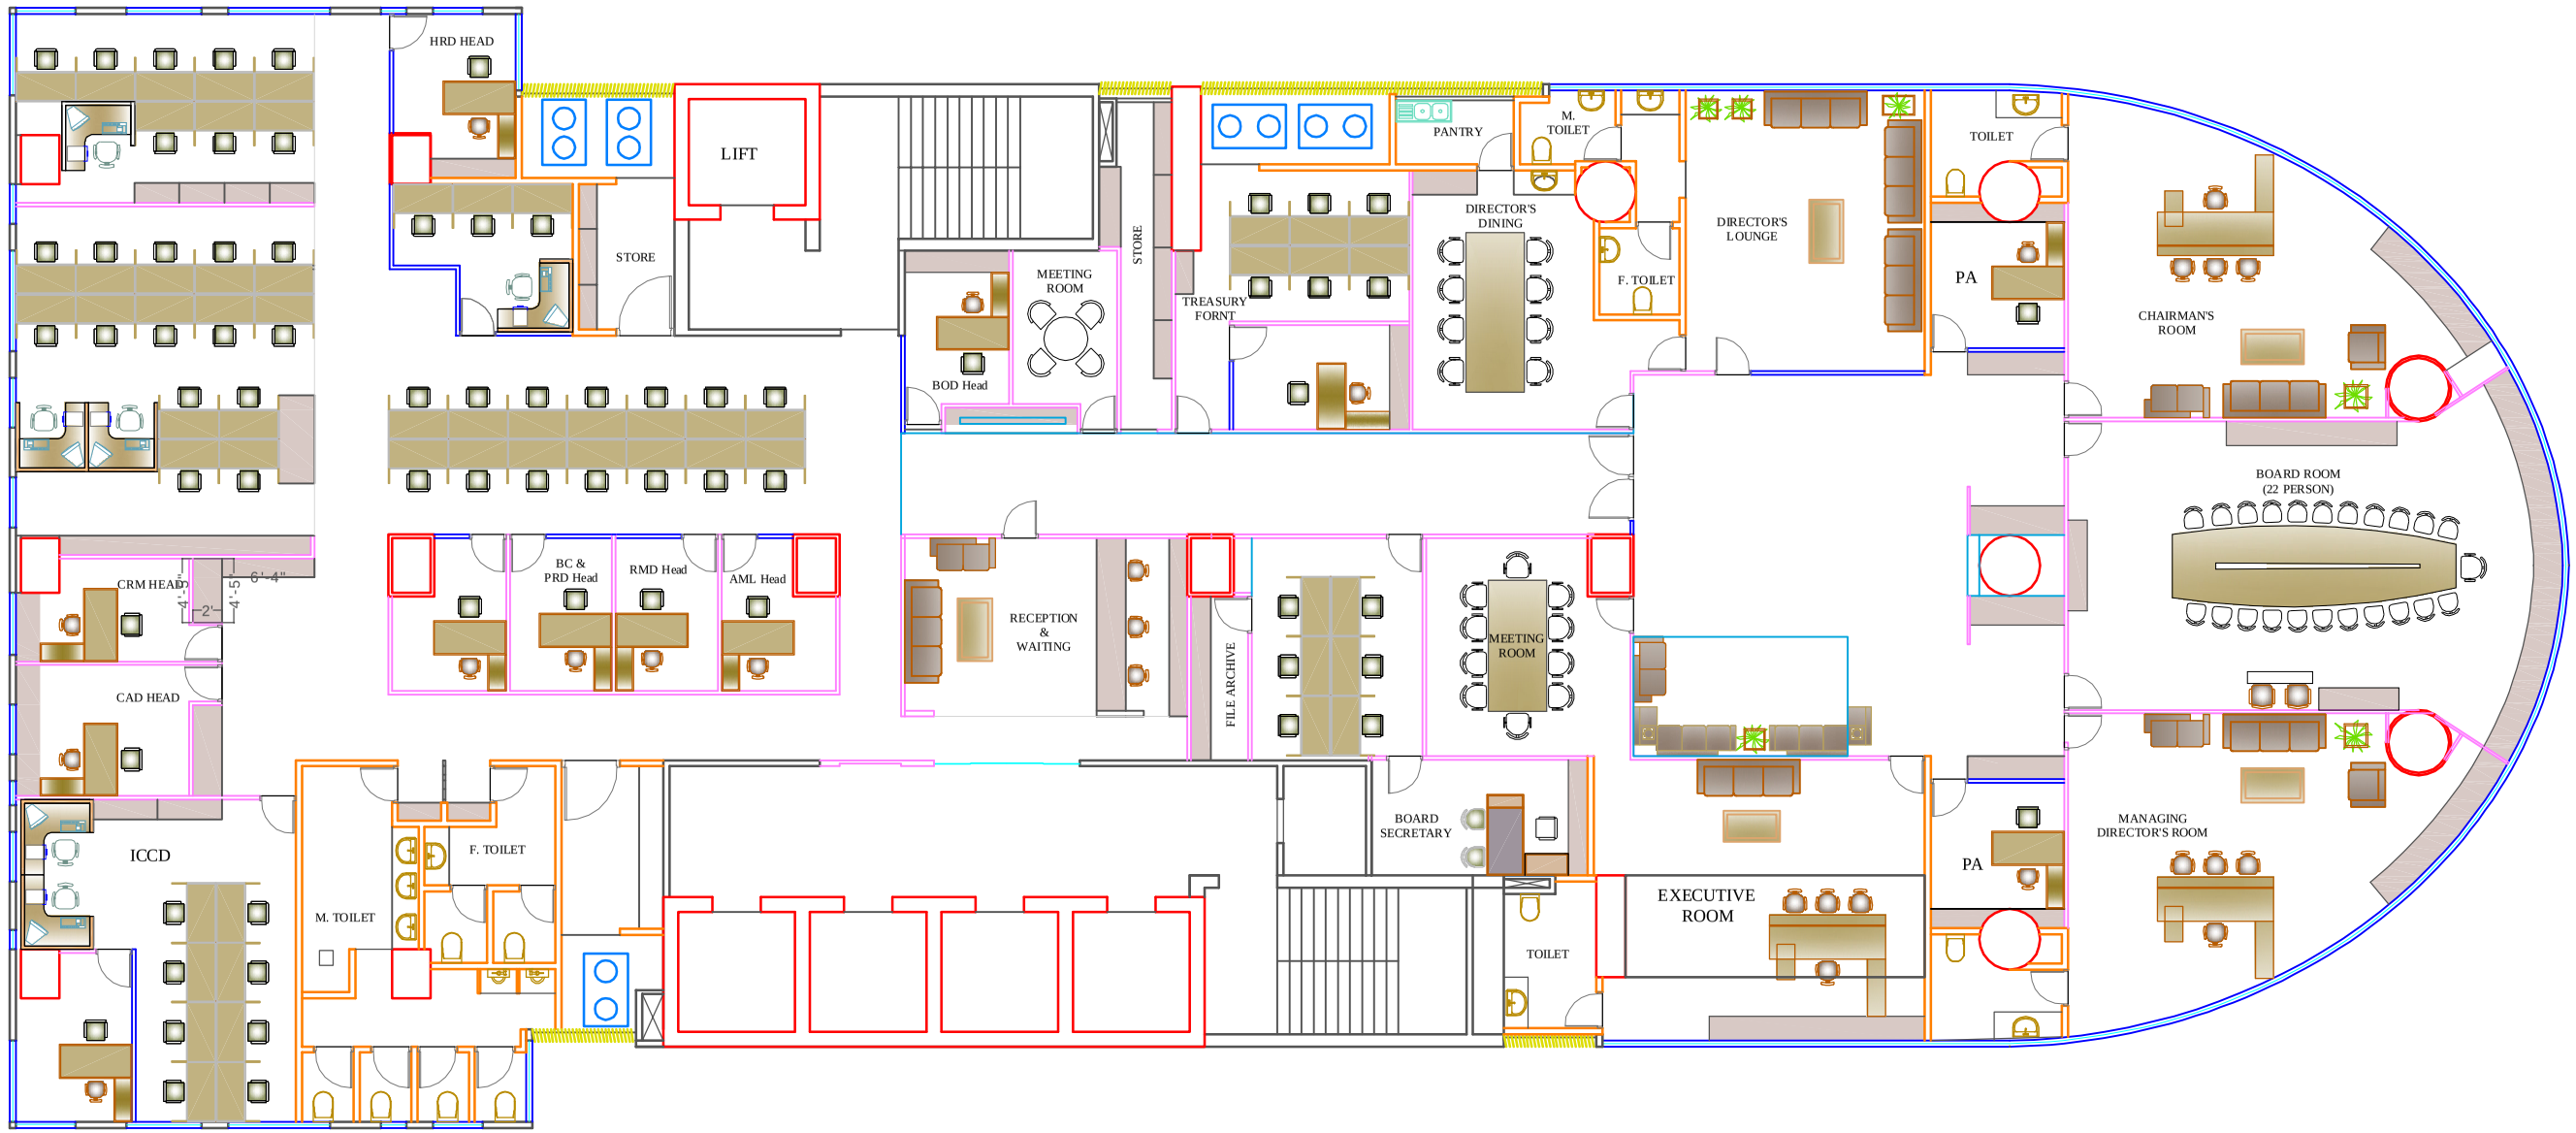


REVISED PLAN
MODHUMOTI BANK LTD
HEAD OFFICE GULSHAN
LEVEL-8 FLOOR LAYOUT PLAN

CONSULTANT

mantissa
design & consultant

HOUSE NO- 441, ROAD NO- 30
MOHAKHALI NEW DOHS, DHAKA

TEL: 02-8819938-39

Job Name:

MANTISSA-bldg-Res_015
JOB NO.:Strac
D/bldg-152

Project Name:

Bank Interior
Gulshan, Dhaka.

Client :

MODHUMOTI BANK

S
E W
N

Engineer

A.K.M. HASAN JULKER NINE
MIEB-F-9238

Architect

S.Z.M. NASHIDUL ISLAM
ARCHITECT
CMIAB-118

Drawn by

S.Z.M. NASHIDUL ISLAM

Drawing Title

Level - 8 Floor Plan
Furniture Layout

Scale: **NOT TO SCALE**

Date: 14-09-19

Drawing No. **A-02**