

PROJECT

Shyamnagar Branch,
Sathira, MMB PLC.

CLIENT

Modhumoti Bank PLC.

CONSULTANT



Project: 10/01/01, Item: 1,
Unit: 10/01/01, Item: 1,
Cat: 10/01/01, Item: 1,
End: 10/01/01, Item: 1

CATEGORY

Bank & Finance

DRAWING TITLE

Furniture Layout Plan

Option-3 (Modification)

SCALE

1/8" = 1'-0"

ARCHITECT

Mr. Mehdi Hasan Robil

IAE: M-077

ASST. ARCHITECT

Mr. Mehdi Hasan Robil

IAE: AH-555

PROJECT IN CHARGE

ASST. ENGINEER

Mr. Mezzour Rahman Bhui

CAD OPERATOR

Surajit Das

CHECKED BY

DATE

COMMENTS

CONSTRUCTION

DATE

TOTAL/REMARKS

NOTES

DATE

DATE

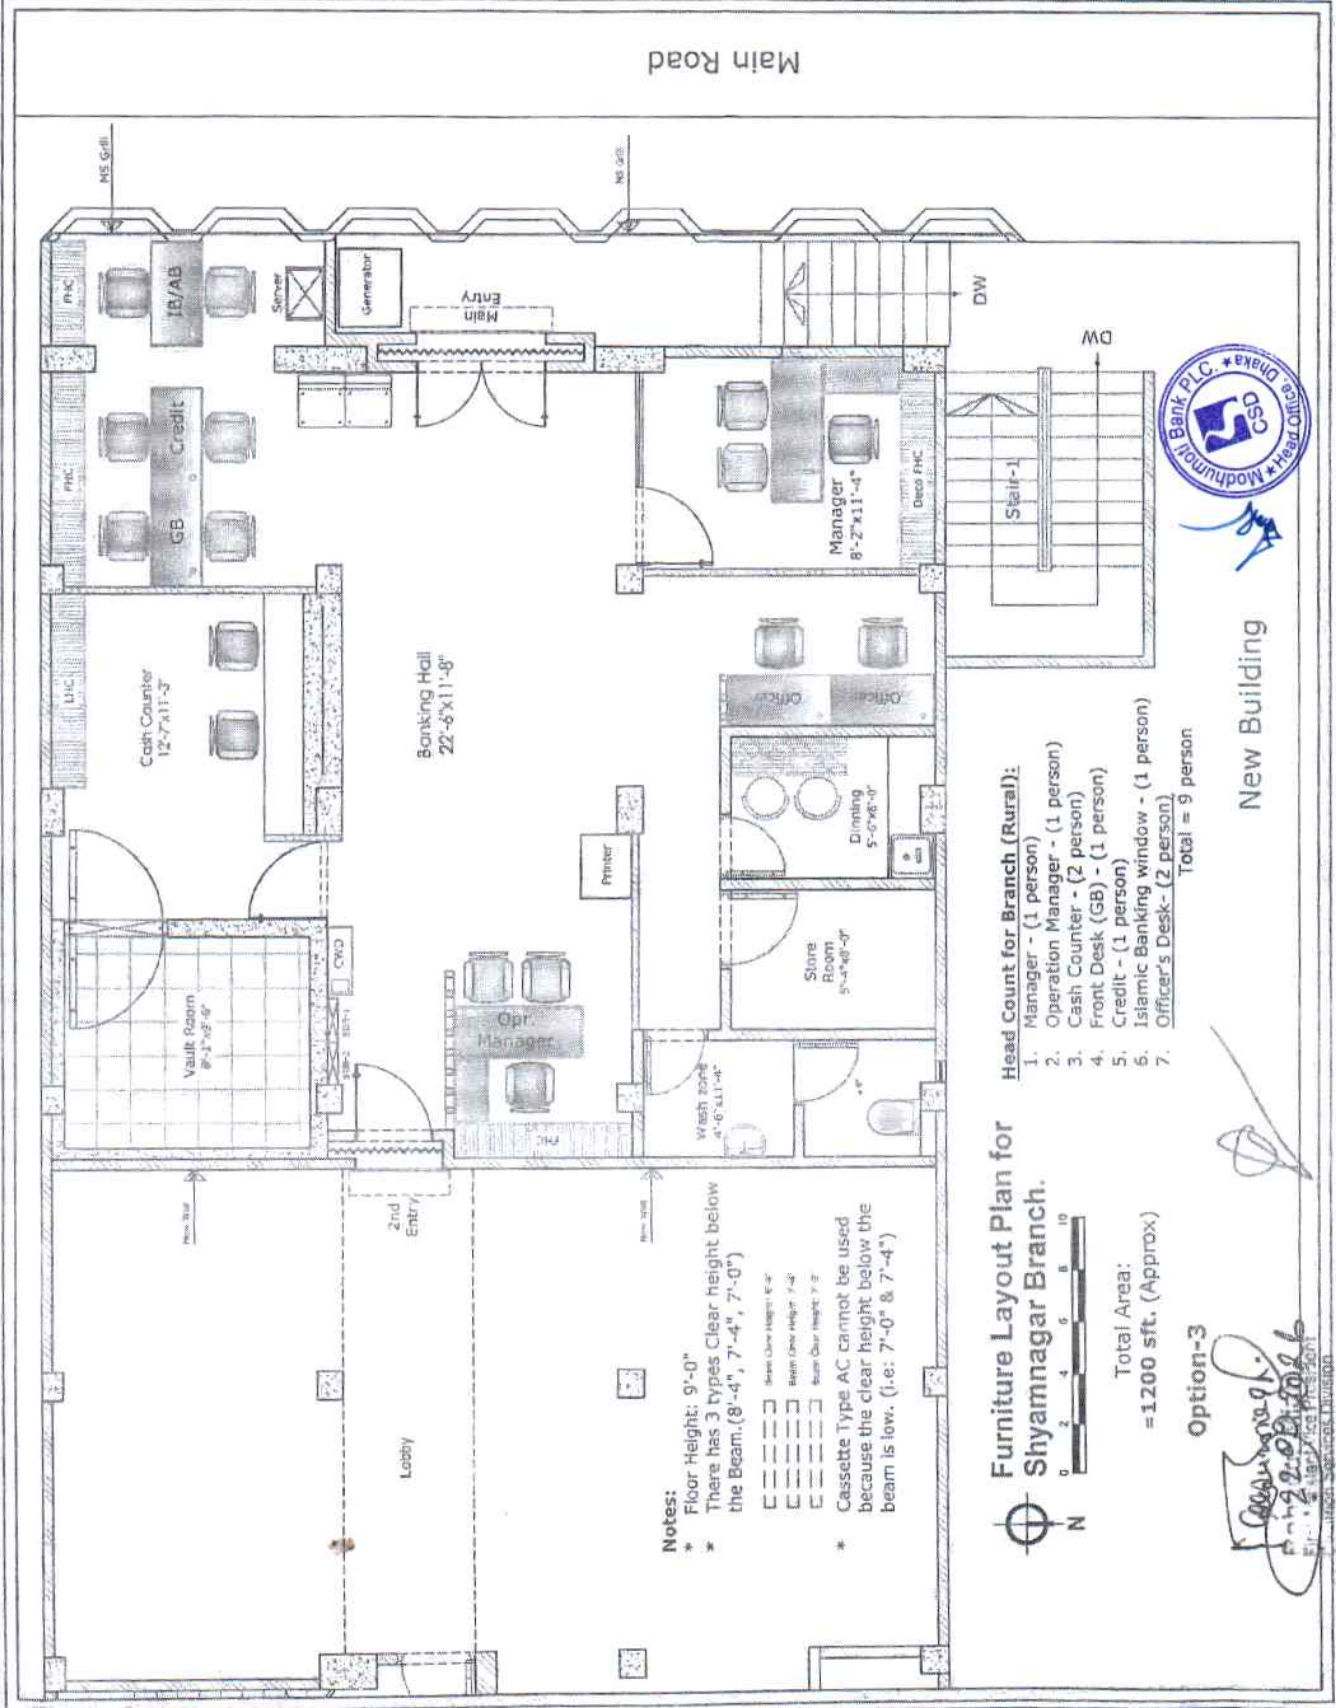

Notes:

- * Floor Height: 9'-0"
- * There has 3 types Clear height below the Beam. (8'-4", 7'-4", 7'-0")
- * Cassette Type AC cannot be used because the clear height below the beam is low. (i.e: 7'-0" & 7'-4")

Furniture Layout Plan for
Shyamnagar Branch.

Head Count for Branch (Rural):

1. Manager - (1 person)
2. Operation Manager - (1 person)
3. Cash Counter - (2 person)
4. Front Desk (GB) - (1 person)
5. Credit - (1 person)
6. Islamic Banking window - (1 person)
7. Officer's Desk- (2 person)

Total Area:
= 1200 sqft. (Approx.)

Option-3

New Building



Total = 9 person

[Signature]
Project Engineer
Shyamnagar Branch
Modhumoti Bank PLC
Dhaka

DATE: 21.02.2018
SHEET NO: A-01