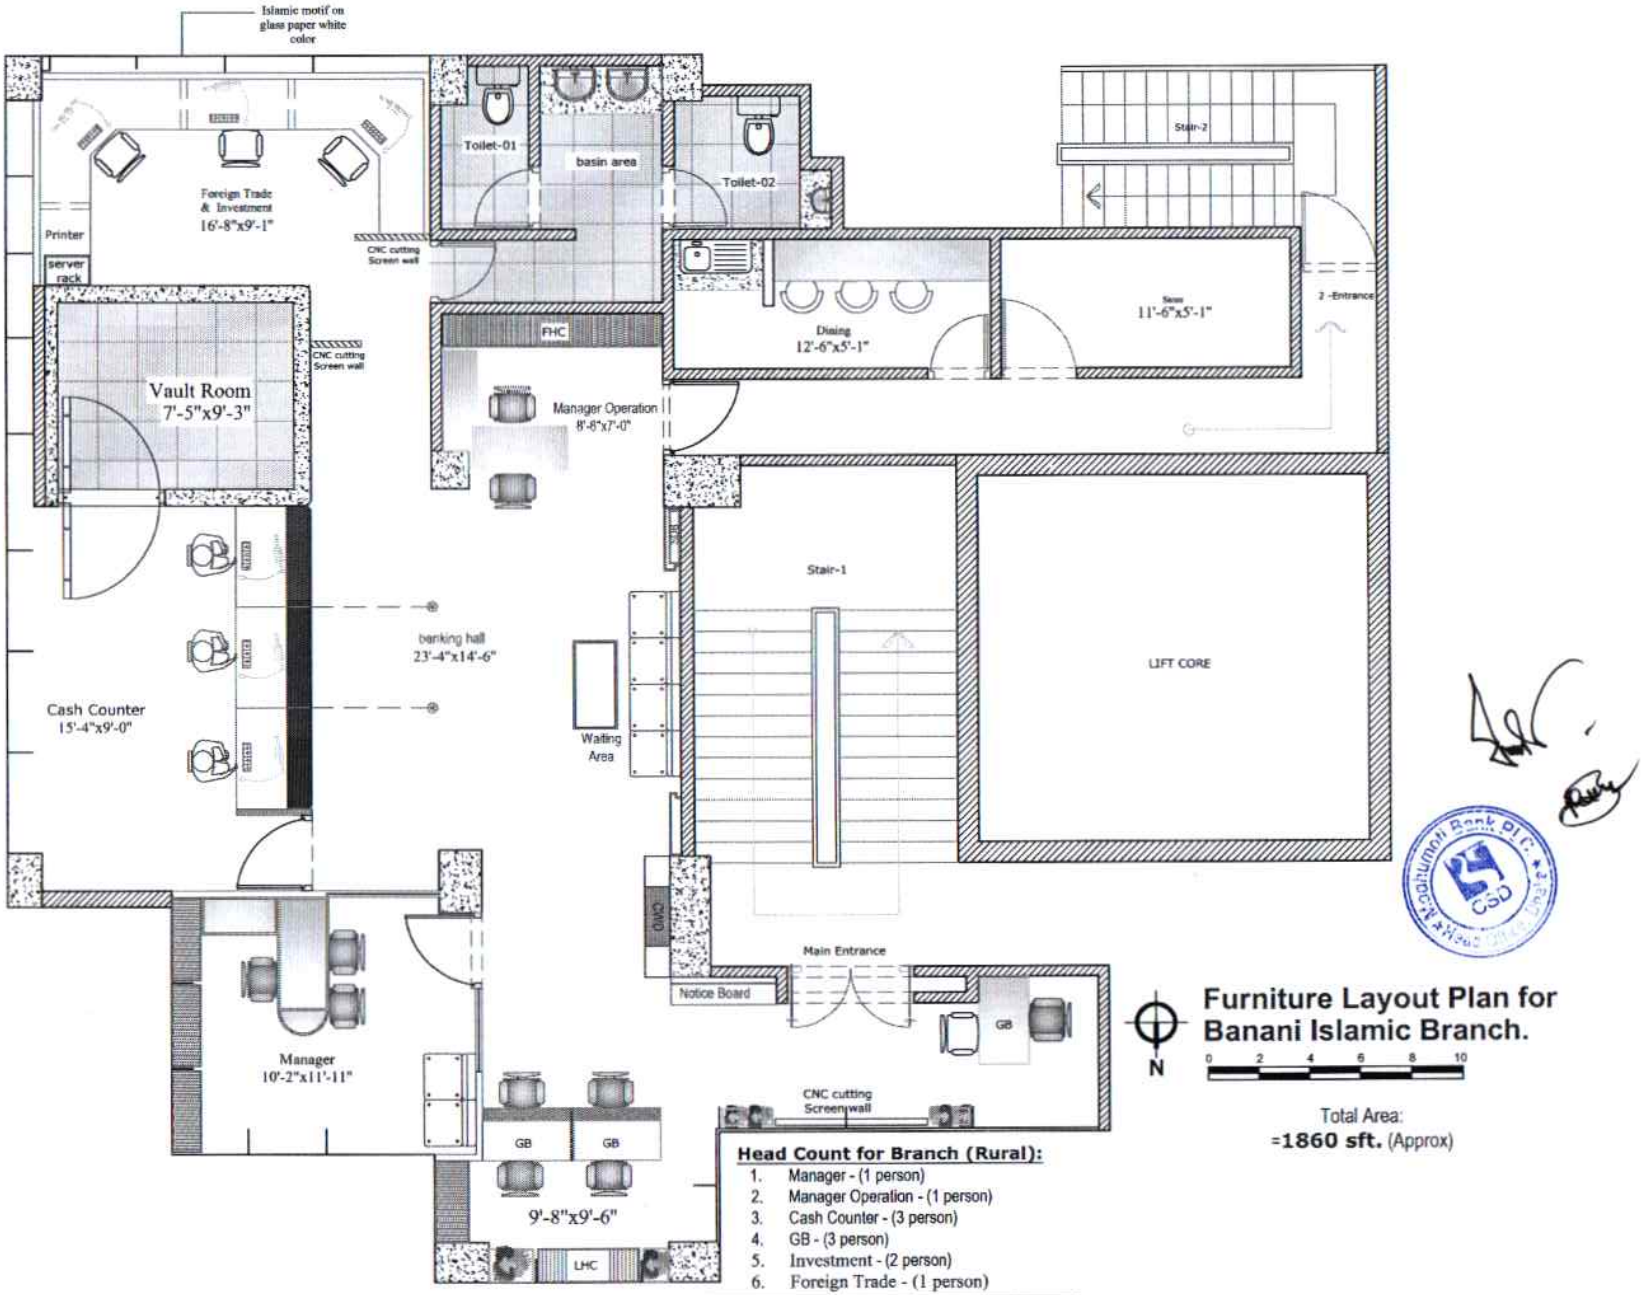


Head Count for Branch (Rural):

1. Manager - (1 person)
2. Manager Operation - (1 person)
3. Cash Counter - (3 person)
4. GB - (3 person)
5. Investment - (2 person)
6. Foreign Trade - (1 person)

Total = 11 person

N

Furniture Layout Plan for Banani Islamic Branch.

0 2 4 6 8 10

Total Area:
=**1860 sft.** (Approx)

PROJECT

Banani Islamic Branch, MMB PLC.

CLIENT

Modhumoti Bank PLC.

CONSULTANT

[redacted]

DRAWING TITLE	CATEGORY
Furniture Layout Plan Option-1	Bank n finance.

SCALE: NOT TO SCALE

ARCHITECT [redacted] | SIGNATURE

ASST. ARCHITECT [redacted]

CAD OPERATOR: Shafiquel Islam

CHECKED BY

ISSUED FOR: COMMENTS / CONSTRUCTION

SL. NO.	AMENDMENT	DATE	TOTAL REMARKS

NOTES :

COPYRIGHT
This is the property of InDesign Architects, any unauthorized reproduction, copying & distribution is a violation of law.

DATE | SHEET NO