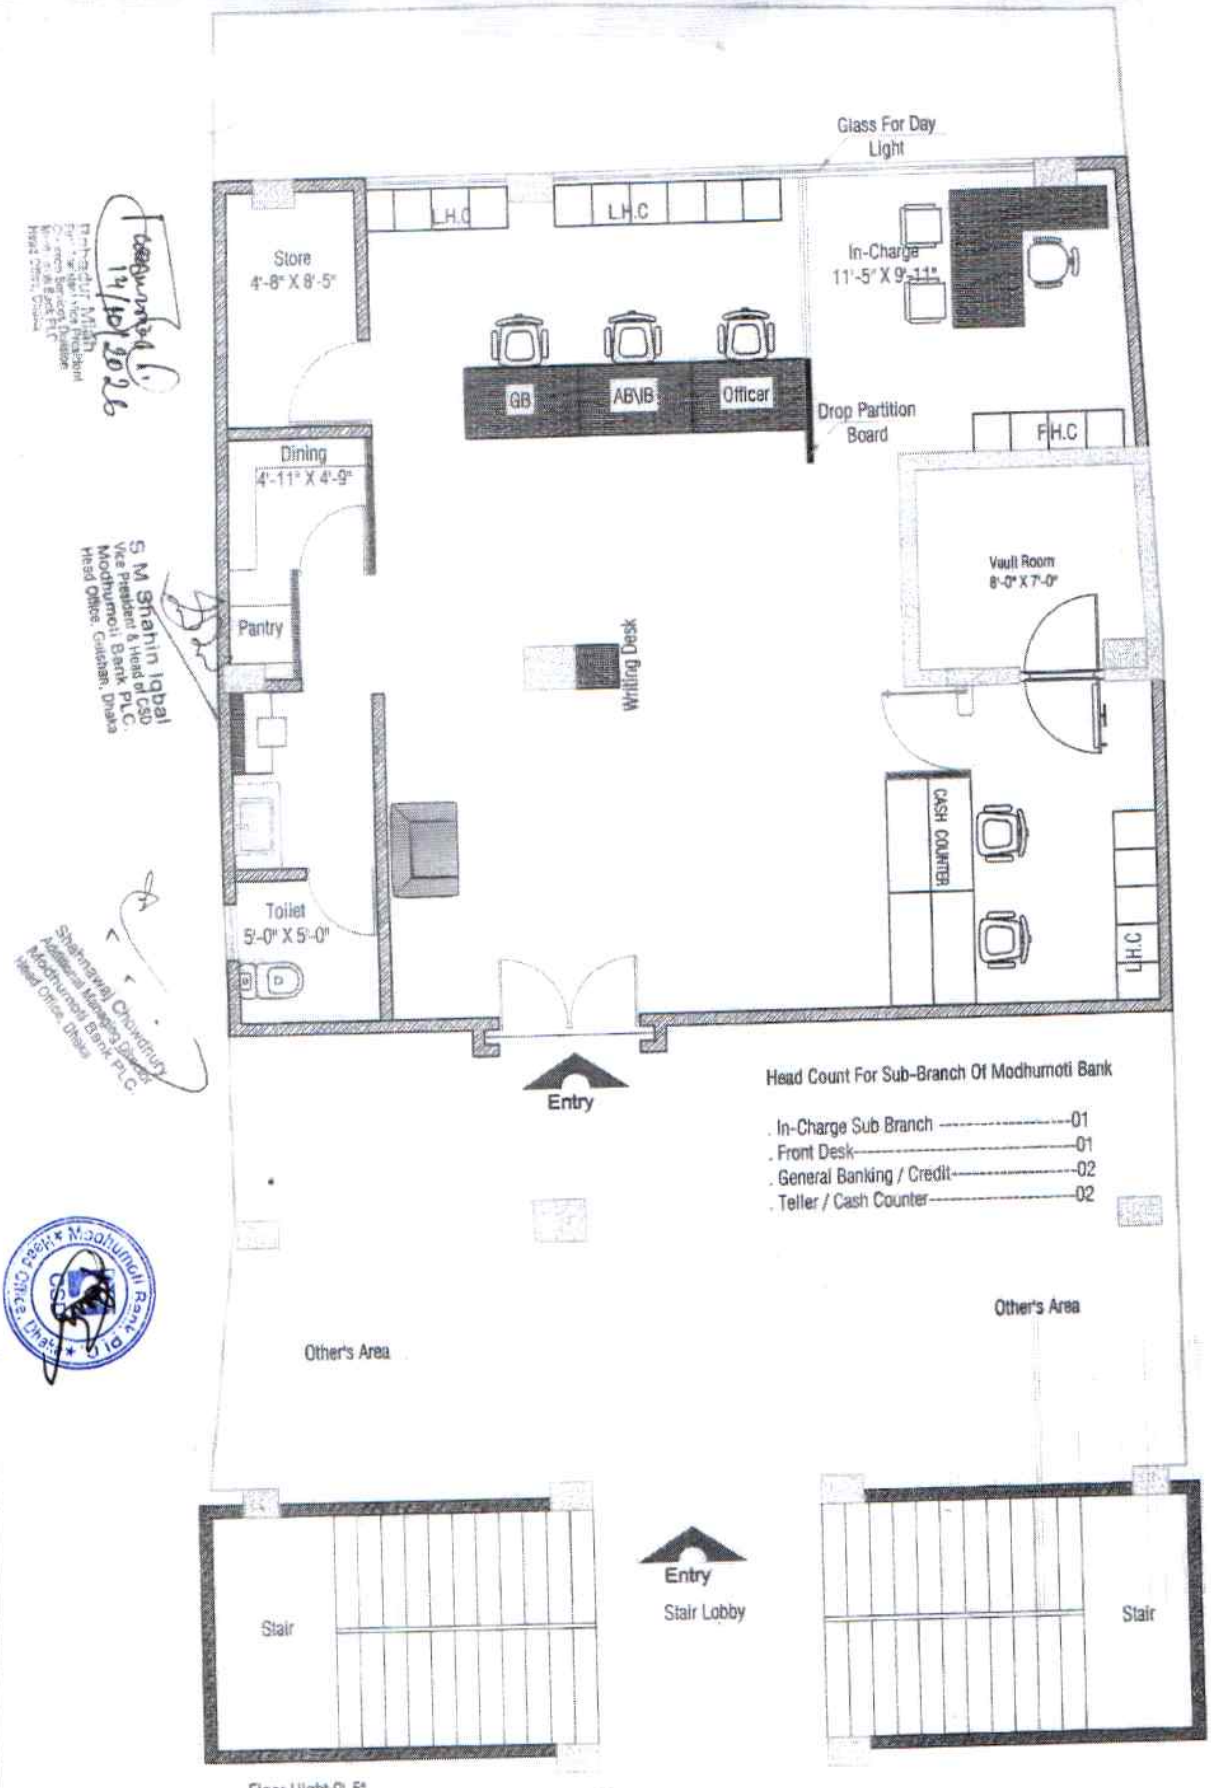

Glass For Day Light
Store
4'-8" X 8'-5"
L.H.C
L.H.C
In-Charge
11'-5" X 9'-11"
GB
AB\IB
Officar
Drop Partition Board
F.H.C
Dining
4'-11" X 4'-9"
Vault Room
8'-0" X 7'-0"
Pantry
Writing Desk
CASH COUNTER
Toilet
5'-0" X 5'-0"
L.H.C
Entry
Head Count For Sub-Branch Of Modhumoti Bank
. In-Charge Sub Branch ----------01
. Front Desk----------01
. General Banking / Credit----------02
. Teller / Cash Counter----------02
Other's Area
Other's Area
Stair
Entry
Stair Lobby
Stair
Floor Hight 9'-5"
Beam Clear Hight 8'-5"
Space - 1,000 (SFT)
Modhumoti Bank Sub-Branch
~ Parshuram Pur, Feni