
Head Count for Branch (Rural):

1. Manager - (1 person)
2. Operation Manager - (1 person)
3. Cash Counter - (2 person)
4. Front Desk (GB) - (1 person)
5. Credit - (1 person)
6. AB/B Officer - (1 person)

Total = 7 person

Total Area:
=**1200 sft.** (Approx)

Option-2

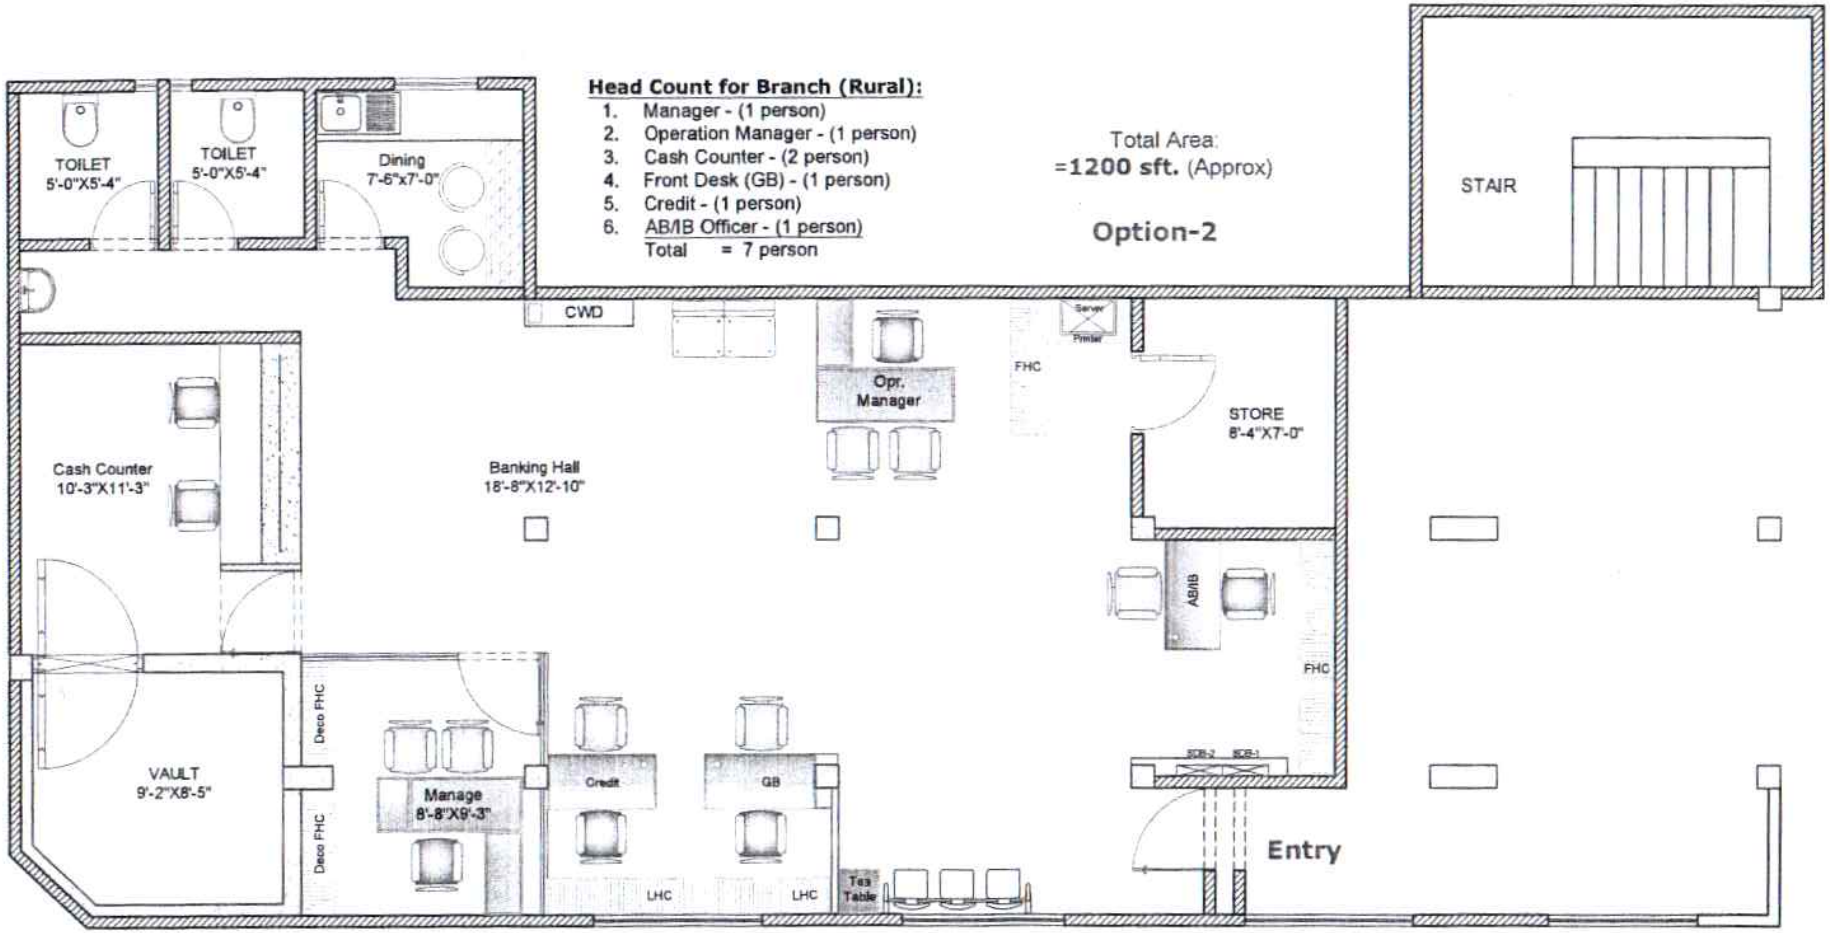

N

Furniture Layout Plan for Ranisonkoil Branch

0 2 4 6 8 10

Road Side

S M Shahin Iqbal
Vice President & Head of CSD
Modhumoti Bank PLC.
Head Office, Gulshan, Dhaka

14/10/2026

Shahnawaj Chowdhury
Additional Managing Director
Modhumoti Bank PLC.
Head Office, Dhaka

Modhumoti Bank P.L.C. CSD Head Office, Dhaka

PROJECT

Ranisonkoli Branch Thakurgaon, MMB PLC.

CLIENT

Modhumoti Bank PLC.

CONSULTANT

House no: 1/8 (2nd Floor), Block: B, Lalmatia, Mohammadpur, Dhaka-1207.
Cell: +880 1711 559 600
Email: architectsindesign@gmail.com
InDesign Archi

DRAWING TITLE	CATEGORY
Furniture Layout Plan	Bank n finar

SCALE: NOT TO SCALE

ARCHITECT	SIGNATUF
Ar. Iftakhar Mahbub IAB: M-077	

ASST. ARCHITECT
Ar. Mehedi Hasan Robin
IAB: AH-555

ENGINEER IN CHARGE

ASST. ENGINEER
Md. Mostafizur Rahman Bappi

CAD OPERATOR
Shafiquel Islam

CHECKED BY

ISSUED FOR: COMMENTS / CONSTRUCTION

SL. NO.	AMMENDMENT	DATE	TOTAL/REM

NOTES :

COPYRIGHT
This is the property of InDesign Architects, any unauthorized reproduction, copying & distribution is a violation of law.

0 2 4 6 8 10

DATE	SHEET NO
13.10.2026	A-01