
Option-2

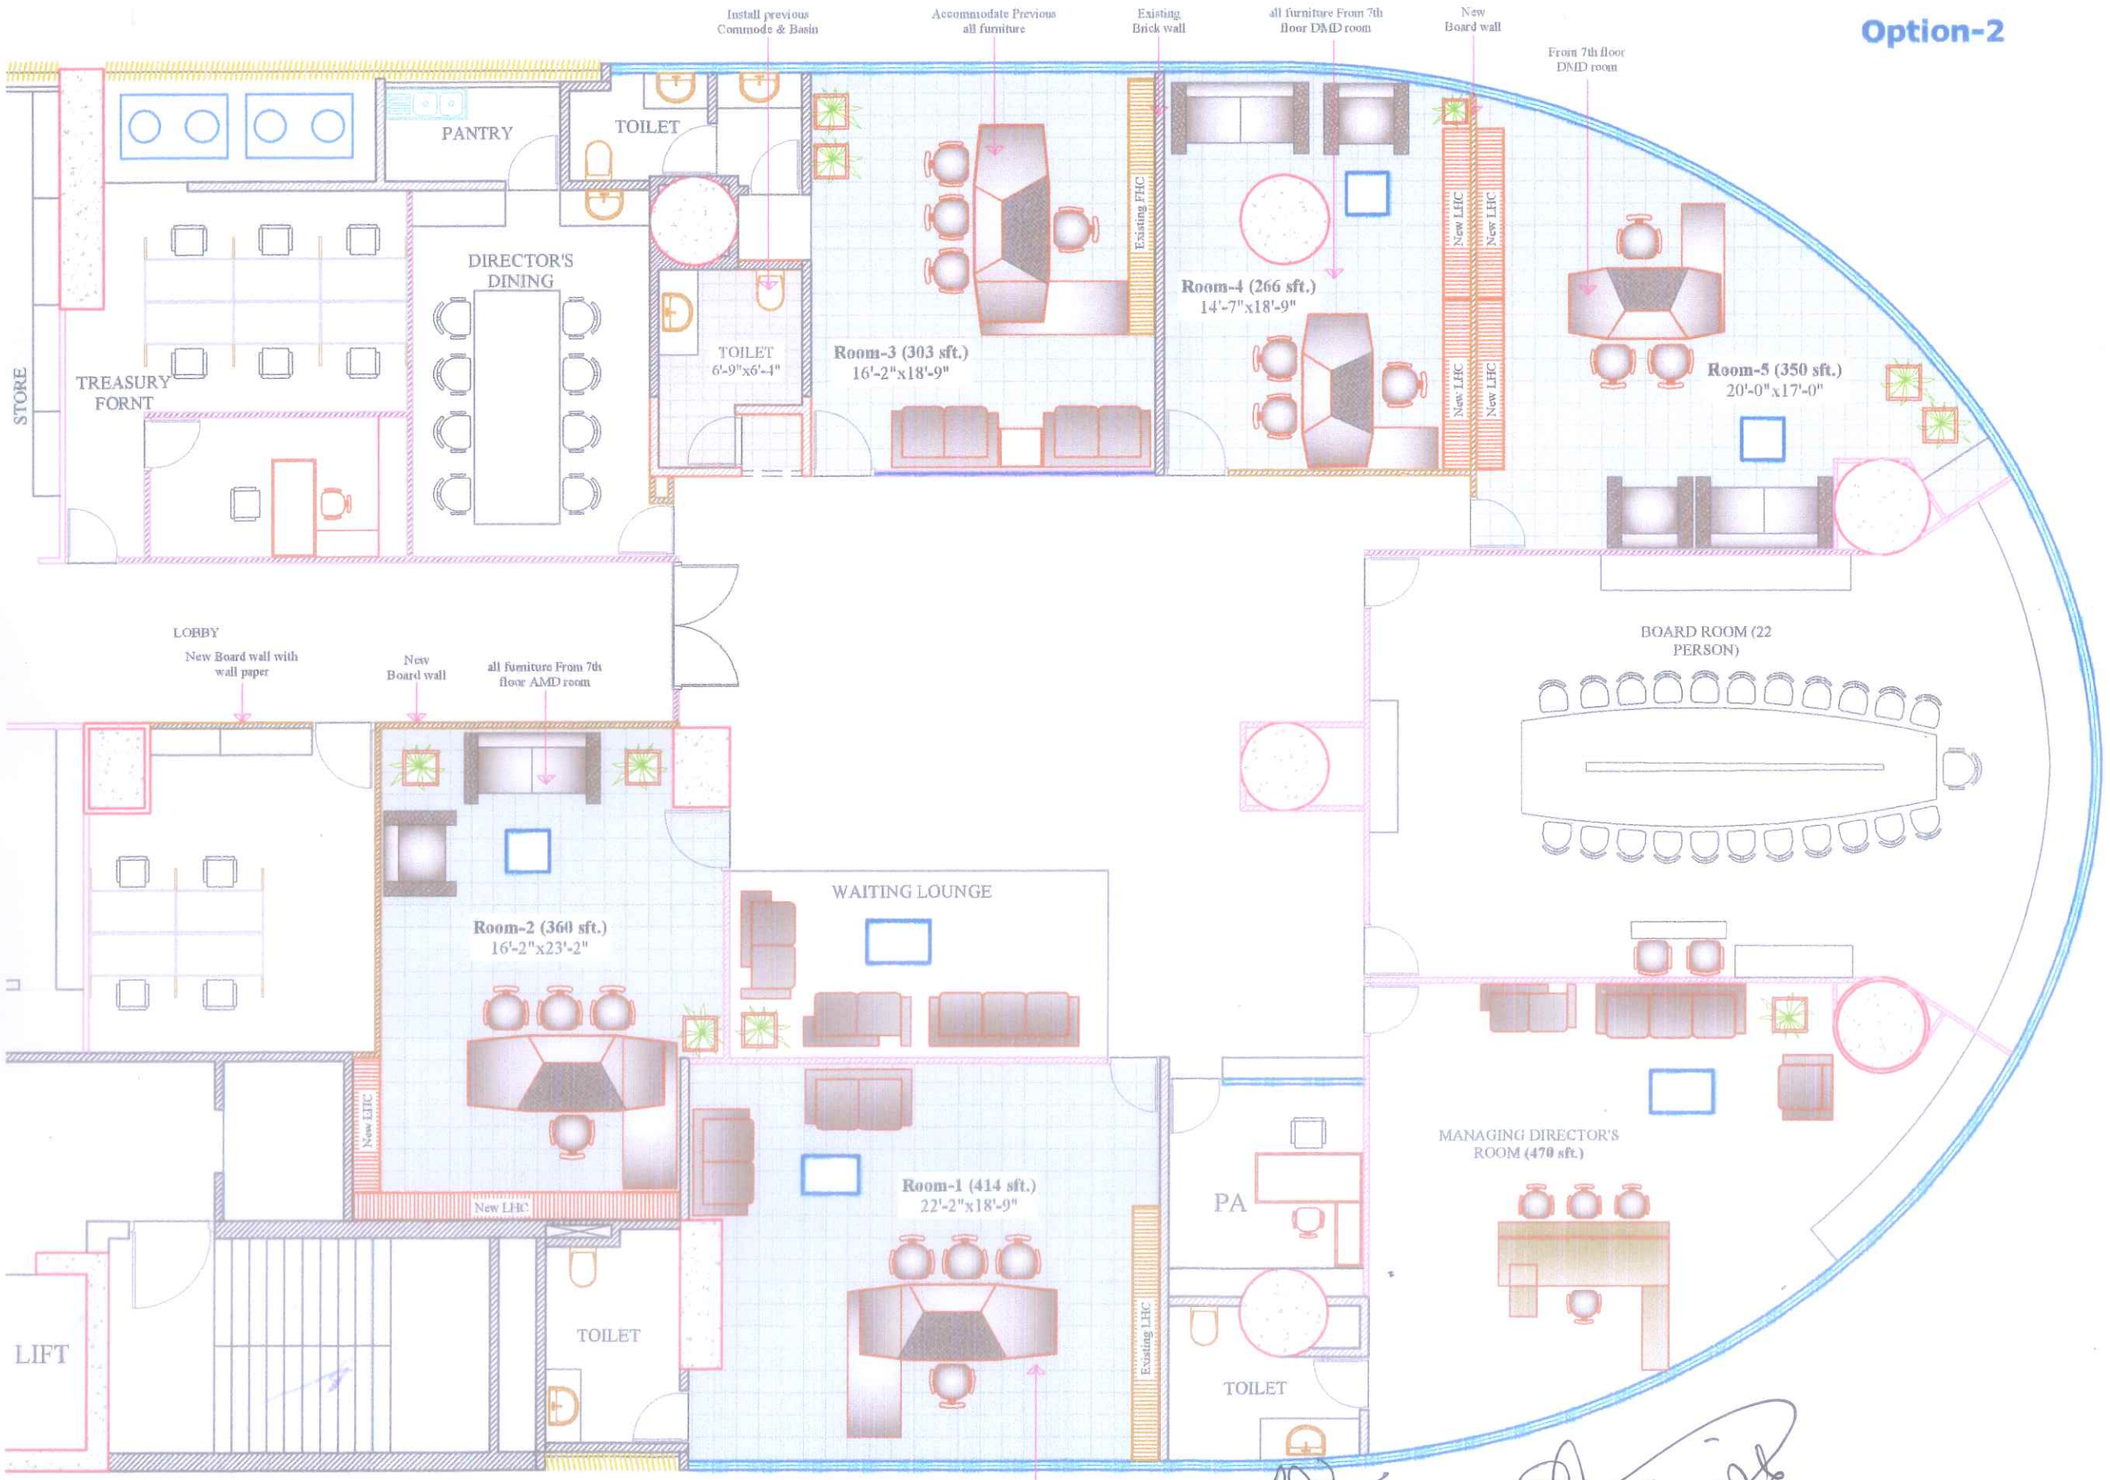

LEVEL-8 FLOOR (FRONT PART) LAYOUT PLAN, HEAD OFFICE, MODHUMOTI BANK PLC.

04/11/26
Bahadur Miah
First Assistant Vice President
Circumoni Services Division
Modhumoti Bank PLC
Head Office, Dhaka.

No change to furniture arrangement (same as previous)

S M Shahin Iqbal
Vice President & Head of CSD
Modhumoti Bank PLC.
Head Office, Gulshan, Dhaka

05/11/2026

PROJECT

8th floor Partial Renovation works, HO, MMB PLC.

CLIENT

Modhumoti Bank PLC.

CONSULTANT

House no: 1/8 (2nd Floor), Block: B, Lalmatia, Mohammadpur, Dhaka-1207.
Cell: +880 1711 539 600
Email: architectsindesign@gmail.com
InDesign Architects

DRAWING TITLE	CATEGORY
Furniture Layout Plan Option-1	Bank n finance.

SCALE: NOT TO SCALE

ARCHITECT	SIGNATURE
Ar. Iftekhar Mahbub IAB: M-077	

ASST. ARCHITECT: Ar. Mehedi Hasan Robin IAB: AH-555

ENGINEER IN CHARGE:

ASST. ENGINEER: Md. Mostafizur Rahman Bappi

CAD OPERATOR: Shafiquel Islam

CHECKED BY:

ISSUED FOR: COMMENTS / CONSTRUCTION

SL. NO.	AMMENDMENT	DATE	TOTAL/REMARK

NOTES :

COPYRIGHT
This is the property of InDesign Architects, any unauthorized reproduction, copying & distribution is a violation of law.

DATE	SHEET NO
04.11.2026	A-01